MAP OF SURVEY

OF CROGELL REDI-MIX ACCESS ROAD
LOCATED IN SECTIONS 26, 35, AND 36, T.54N., R.61W., AND
SECTION 1, T.53N., R.61W. OF THE SIXTH PRINCIPAL MERIDIAN,
CROOK COUNTY, WYOMING

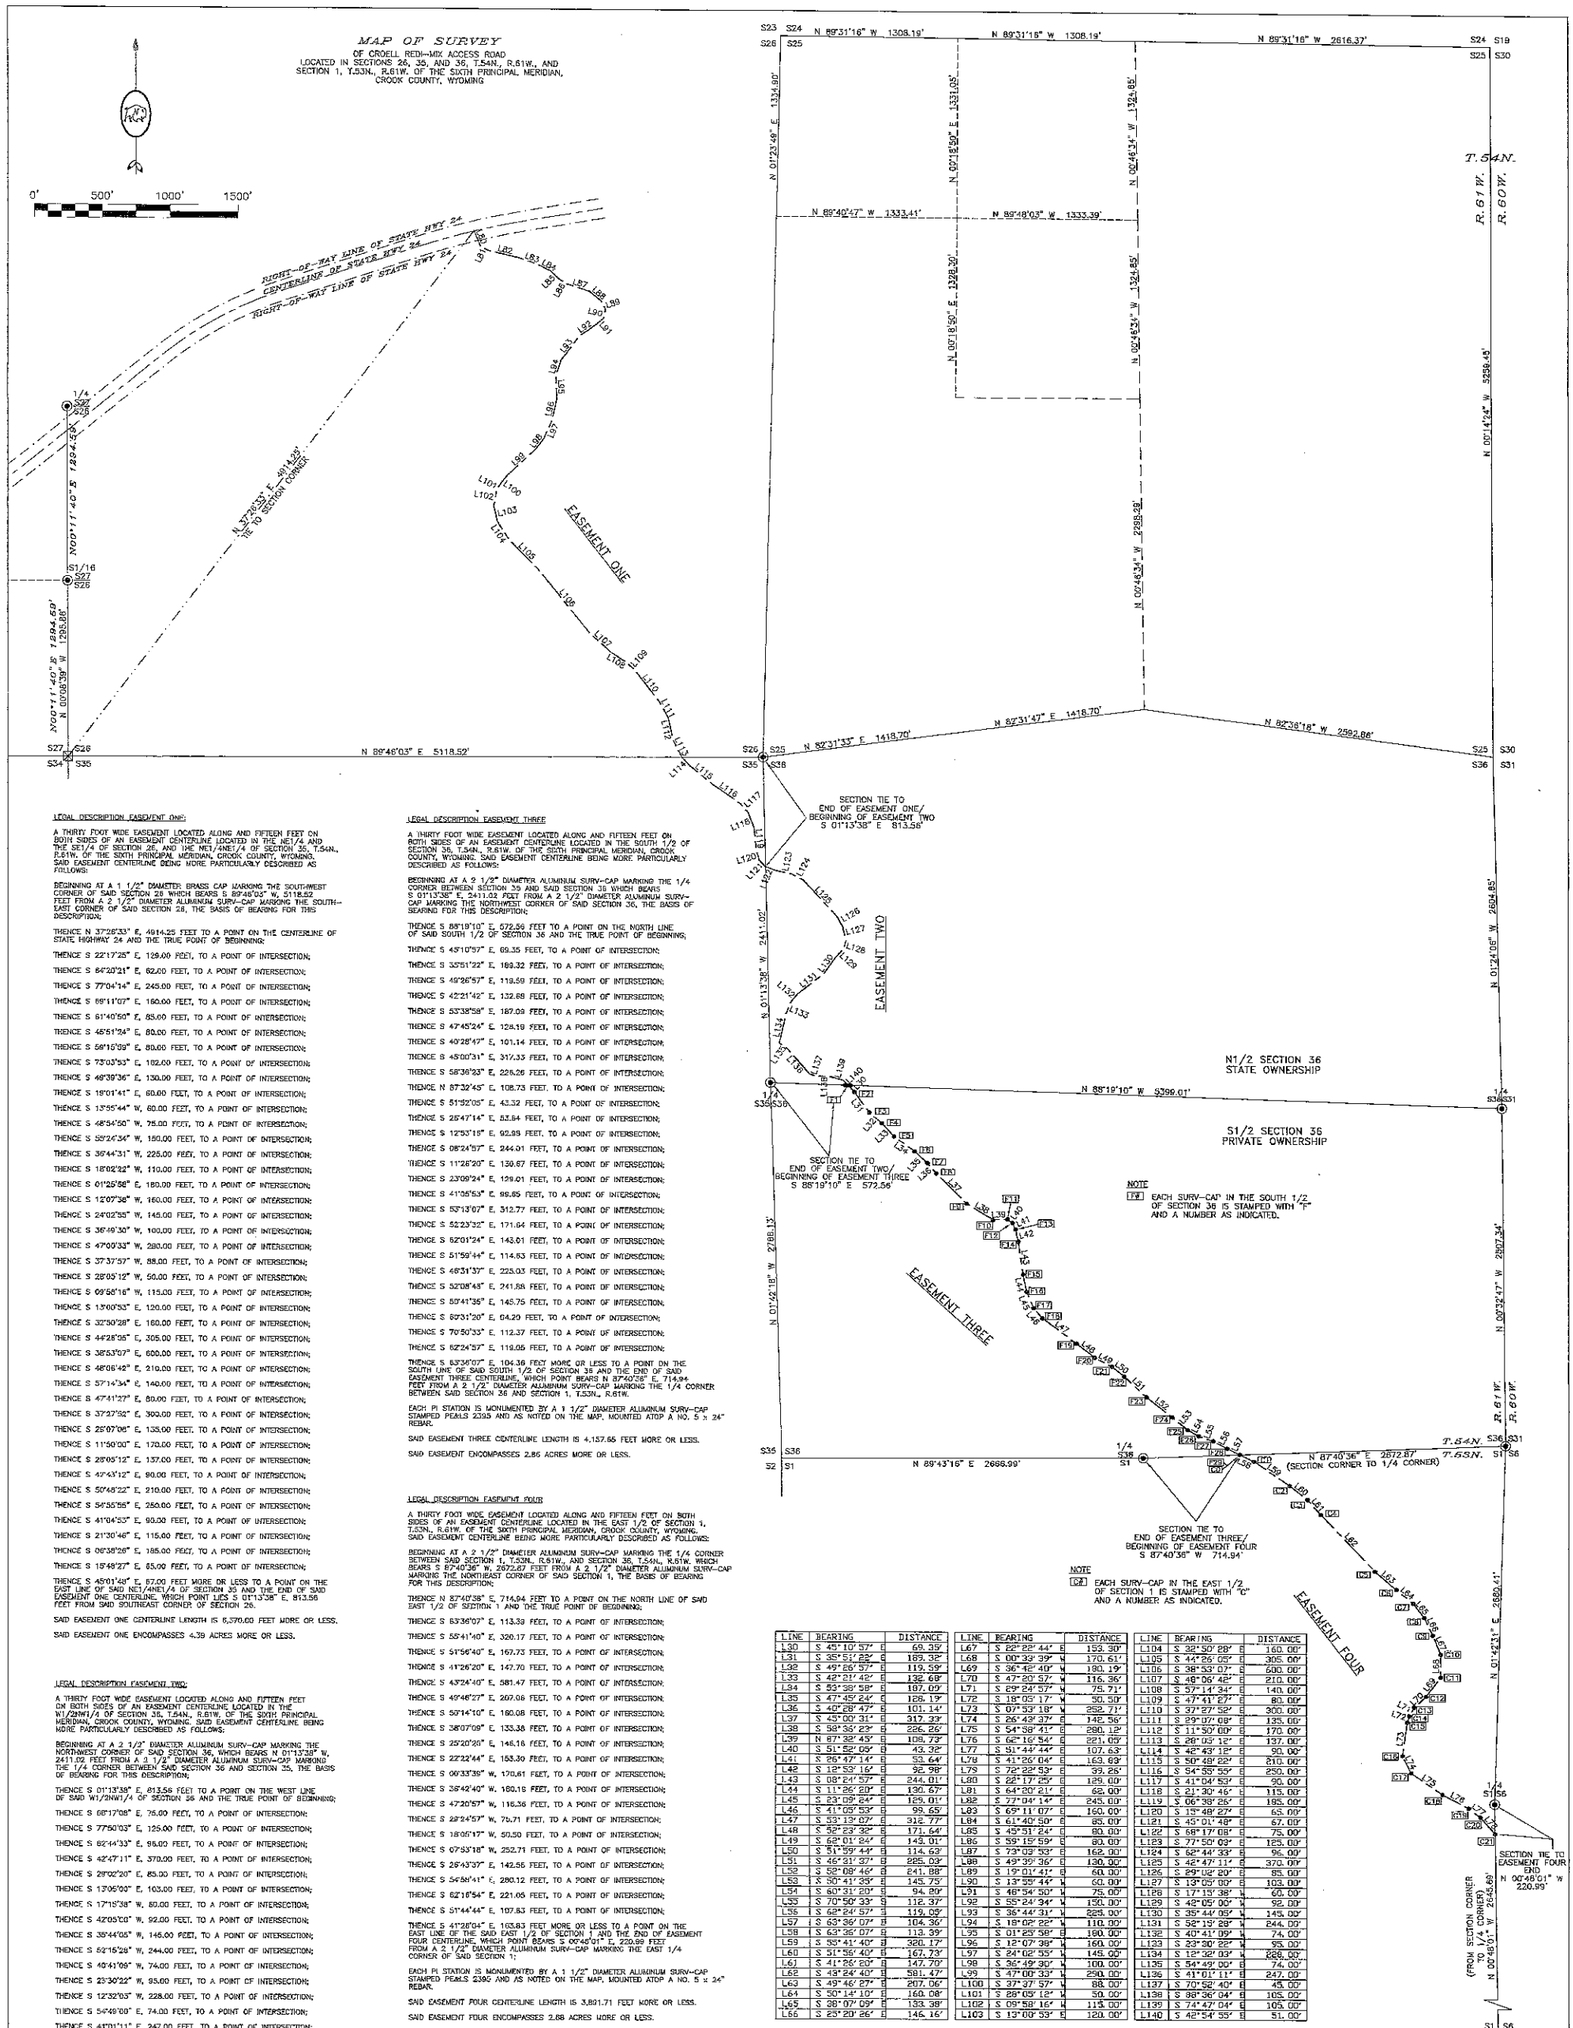

LEGAL DESCRIPTION EASEMENT ONE:

A THIRTY FOOT WIDE EASEMENT LOCATED ALONG AND FIFTEEN FEET ON BOTH SIDES OF AN EASEMENT CENTERLINE LOCATED IN THE NE1/4 AND THE SE1/4 OF SECTION 26, AND THE NE1/4NE1/4 OF SECTION 35, T.54N., R.61W. OF THE SIXTH PRINCIPAL MERIDIAN, CROOK COUNTY, WYOMING. SAID EASEMENT CENTERLINE BEING MORE PARTICULARLY DESCRIBED AS FOLLOWS:

BEGINNING AT A 1 1/2" DIAMETER BRASS CAP MARKING THE SOUTHWEST CORNER OF SAID SECTION 26 WHICH BEARS S 89°46'03" W, 5118.52 FEET FROM A 2 1/2" DIAMETER ALUMINUM SURV-CAP MARKING THE SOUTH-EAST CORNER OF SAID SECTION 26, THE BASIS OF BEARING FOR THIS DESCRIPTION;

THENCE N 37°36'33" E, 4914.25 FEET TO A POINT ON THE CENTERLINE OF STATE HIGHWAY 24 AND THE TRUE POINT OF BEGINNING;
THENCE S 22°17'25" E, 129.00 FEET, TO A POINT OF INTERSECTION;
THENCE S 64°20'21" E, 62.00 FEET, TO A POINT OF INTERSECTION;
THENCE S 77°04'14" E, 245.00 FEET, TO A POINT OF INTERSECTION;
THENCE S 69°11'07" E, 160.00 FEET, TO A POINT OF INTERSECTION;
THENCE S 61°40'50" E, 85.00 FEET, TO A POINT OF INTERSECTION;
THENCE S 48°51'24" E, 80.00 FEET, TO A POINT OF INTERSECTION;
THENCE S 58°15'09" E, 80.00 FEET, TO A POINT OF INTERSECTION;
THENCE S 73°03'53" E, 102.00 FEET, TO A POINT OF INTERSECTION;
THENCE S 49°39'36" E, 130.00 FEET, TO A POINT OF INTERSECTION;
THENCE S 18°01'41" E, 60.00 FEET, TO A POINT OF INTERSECTION;
THENCE S 13°55'44" W, 60.00 FEET, TO A POINT OF INTERSECTION;
THENCE S 48°54'50" W, 75.00 FEET, TO A POINT OF INTERSECTION;
THENCE S 50°24'34" W, 150.00 FEET, TO A POINT OF INTERSECTION;
THENCE S 39°44'31" W, 225.00 FEET, TO A POINT OF INTERSECTION;
THENCE S 18°02'32" W, 110.00 FEET, TO A POINT OF INTERSECTION;
THENCE S 01°25'58" E, 180.00 FEET, TO A POINT OF INTERSECTION;
THENCE S 12°07'36" W, 160.00 FEET, TO A POINT OF INTERSECTION;
THENCE S 24°02'55" W, 145.00 FEET, TO A POINT OF INTERSECTION;
THENCE S 36°49'30" W, 100.00 FEET, TO A POINT OF INTERSECTION;
THENCE S 47°09'33" W, 280.00 FEET, TO A POINT OF INTERSECTION;
THENCE S 37°37'57" W, 88.00 FEET, TO A POINT OF INTERSECTION;
THENCE S 28°05'12" W, 50.00 FEET, TO A POINT OF INTERSECTION;
THENCE S 09°56'16" W, 115.00 FEET, TO A POINT OF INTERSECTION;
THENCE S 13°00'53" E, 120.00 FEET, TO A POINT OF INTERSECTION;
THENCE S 32°30'28" E, 160.00 FEET, TO A POINT OF INTERSECTION;
THENCE S 44°28'05" E, 305.00 FEET, TO A POINT OF INTERSECTION;
THENCE S 36°37'07" E, 600.00 FEET, TO A POINT OF INTERSECTION;
THENCE S 48°06'42" E, 210.00 FEET, TO A POINT OF INTERSECTION;
THENCE S 37°14'34" E, 140.00 FEET, TO A POINT OF INTERSECTION;
THENCE S 47°41'27" E, 80.00 FEET, TO A POINT OF INTERSECTION;
THENCE S 37°37'32" E, 300.00 FEET, TO A POINT OF INTERSECTION;
THENCE S 25°07'06" E, 135.00 FEET, TO A POINT OF INTERSECTION;
THENCE S 11°50'00" E, 170.00 FEET, TO A POINT OF INTERSECTION;
THENCE S 28°05'12" E, 137.00 FEET, TO A POINT OF INTERSECTION;
THENCE S 42°43'12" E, 90.00 FEET, TO A POINT OF INTERSECTION;
THENCE S 50°46'22" E, 210.00 FEET, TO A POINT OF INTERSECTION;
THENCE S 56°35'56" E, 250.00 FEET, TO A POINT OF INTERSECTION;
THENCE S 41°04'53" E, 90.00 FEET, TO A POINT OF INTERSECTION;
THENCE S 21°30'46" E, 115.00 FEET, TO A POINT OF INTERSECTION;
THENCE S 06°35'28" E, 185.00 FEET, TO A POINT OF INTERSECTION;
THENCE S 15°48'27" E, 65.00 FEET, TO A POINT OF INTERSECTION;
THENCE S 45°01'48" E, 67.00 FEET MORE OR LESS TO A POINT ON THE EAST LINE OF SAID NE1/4NE1/4 OF SECTION 35 AND THE END OF SAID EASEMENT ONE CENTERLINE, WHICH POINT LIES S 01°13'38" E, 813.56 FEET FROM SAID SOUTHEAST CORNER OF SECTION 26.

SAID EASEMENT ONE CENTERLINE LENGTH IS 6,370.00 FEET MORE OR LESS.

SAID EASEMENT ONE ENCOMPASSES 4.39 ACRES MORE OR LESS.

LEGAL DESCRIPTION EASEMENT TWO:

A THIRTY FOOT WIDE EASEMENT LOCATED ALONG AND FIFTEEN FEET ON BOTH SIDES OF AN EASEMENT CENTERLINE LOCATED IN THE W1/2NW1/4 OF SECTION 36, T.54N., R.61W. OF THE SIXTH PRINCIPAL MERIDIAN, CROOK COUNTY, WYOMING. SAID EASEMENT CENTERLINE BEING MORE PARTICULARLY DESCRIBED AS FOLLOWS:

BEGINNING AT A 2 1/2" DIAMETER ALUMINUM SURV-CAP MARKING THE NORTHWEST CORNER OF SAID SECTION 36, WHICH BEARS N 01°13'38" W, 2411.02 FEET FROM A 2 1/2" DIAMETER ALUMINUM SURV-CAP MARKING THE 1/4 CORNER BETWEEN SAID SECTION 36 AND SECTION 35, THE BASIS OF BEARING FOR THIS DESCRIPTION;

THENCE S 01°13'38" E, 813.56 FEET TO A POINT ON THE WEST LINE OF SAID W1/2NW1/4 OF SECTION 36 AND THE TRUE POINT OF BEGINNING;
THENCE S 68°17'08" E, 76.00 FEET, TO A POINT OF INTERSECTION;
THENCE S 77°50'03" E, 125.00 FEET, TO A POINT OF INTERSECTION;
THENCE S 82°41'33" E, 95.00 FEET, TO A POINT OF INTERSECTION;
THENCE S 42°47'11" E, 370.00 FEET, TO A POINT OF INTERSECTION;
THENCE S 29°02'20" E, 85.00 FEET, TO A POINT OF INTERSECTION;
THENCE S 17°06'00" E, 103.00 FEET, TO A POINT OF INTERSECTION;
THENCE S 17°15'38" W, 80.00 FEET, TO A POINT OF INTERSECTION;
THENCE S 42°05'00" W, 92.00 FEET, TO A POINT OF INTERSECTION;
THENCE S 39°44'05" W, 145.00 FEET, TO A POINT OF INTERSECTION;
THENCE S 62°15'28" W, 244.00 FEET, TO A POINT OF INTERSECTION;
THENCE S 40°41'05" W, 74.00 FEET, TO A POINT OF INTERSECTION;
THENCE S 23°30'22" W, 93.00 FEET, TO A POINT OF INTERSECTION;
THENCE S 12°32'03" W, 228.00 FEET, TO A POINT OF INTERSECTION;
THENCE S 50°49'00" E, 74.00 FEET, TO A POINT OF INTERSECTION;
THENCE S 47°01'11" E, 247.00 FEET, TO A POINT OF INTERSECTION;
THENCE S 70°52'40" E, 45.00 FEET, TO A POINT OF INTERSECTION;
THENCE S 88°36'04" E, 105.00 FEET, TO A POINT OF INTERSECTION;
THENCE S 74°47'04" E, 105.00 FEET, TO A POINT OF INTERSECTION;
THENCE S 42°54'55" E, 51.00 FEET MORE OR LESS TO A POINT ON THE SOUTH LINE OF SAID W1/2NW1/4 OF SECTION 36 AND THE END OF SAID EASEMENT TWO CENTERLINE, WHICH POINT BEARS S 88°19'10" E, 572.56 FEET FROM SAID 1/4 CORNER BETWEEN SAID SECTIONS 35 AND 36.

SAID EASEMENT TWO CENTERLINE LENGTH IS 2,419.00 FEET MORE OR LESS.

SAID EASEMENT TWO ENCOMPASSES 1.87 ACRES MORE OR LESS.

LEGAL DESCRIPTION EASEMENT THREE

A THIRTY FOOT WIDE EASEMENT LOCATED ALONG AND FIFTEEN FEET ON BOTH SIDES OF AN EASEMENT CENTERLINE LOCATED IN THE SOUTH 1/2 OF SECTION 36, T.54N., R.61W. OF THE SIXTH PRINCIPAL MERIDIAN, CROOK COUNTY, WYOMING. SAID EASEMENT CENTERLINE BEING MORE PARTICULARLY DESCRIBED AS FOLLOWS:

BEGINNING AT A 2 1/2" DIAMETER ALUMINUM SURV-CAP MARKING THE 1/4 CORNER BETWEEN SAID SECTION 1, T.53N., R.61W., AND SECTION 36, T.54N., R.61W. WHICH BEARS S 87°40'36" W, 2672.87 FEET FROM A 2 1/2" DIAMETER ALUMINUM SURV-CAP MARKING THE NORTHEAST CORNER OF SAID SECTION 1, THE BASIS OF BEARING FOR THIS DESCRIPTION;

THENCE N 87°40'38" E, 714.94 FEET TO A POINT ON THE NORTH LINE OF SAID EAST 1/2 OF SECTION 1 AND THE TRUE POINT OF BEGINNING;
THENCE S 53°36'07" E, 113.33 FEET, TO A POINT OF INTERSECTION;
THENCE S 55°41'40" E, 320.17 FEET, TO A POINT OF INTERSECTION;
THENCE S 51°56'40" E, 167.73 FEET, TO A POINT OF INTERSECTION;
THENCE S 41°26'20" E, 147.70 FEET, TO A POINT OF INTERSECTION;
THENCE S 43°24'40" E, 581.47 FEET, TO A POINT OF INTERSECTION;
THENCE S 49°46'27" E, 267.06 FEET, TO A POINT OF INTERSECTION;
THENCE S 50°14'10" E, 160.08 FEET, TO A POINT OF INTERSECTION;
THENCE S 38°07'09" E, 133.38 FEET, TO A POINT OF INTERSECTION;
THENCE S 25°20'25" E, 146.16 FEET, TO A POINT OF INTERSECTION;
THENCE S 22°22'44" E, 153.30 FEET, TO A POINT OF INTERSECTION;
THENCE S 00°33'36" W, 170.61 FEET, TO A POINT OF INTERSECTION;
THENCE S 26°42'40" W, 180.16 FEET, TO A POINT OF INTERSECTION;
THENCE S 47°20'57" W, 116.36 FEET, TO A POINT OF INTERSECTION;
THENCE S 29°24'57" W, 75.71 FEET, TO A POINT OF INTERSECTION;
THENCE S 18°05'17" W, 50.50 FEET, TO A POINT OF INTERSECTION;
THENCE S 07°53'18" W, 252.71 FEET, TO A POINT OF INTERSECTION;
THENCE S 26°43'37" E, 142.56 FEET, TO A POINT OF INTERSECTION;
THENCE S 54°38'41" E, 280.12 FEET, TO A POINT OF INTERSECTION;
THENCE S 42°16'54" E, 221.05 FEET, TO A POINT OF INTERSECTION;
THENCE S 51°44'44" E, 107.63 FEET, TO A POINT OF INTERSECTION;
THENCE S 41°26'04" E, 163.69 FEET, TO A POINT OF INTERSECTION;
THENCE S 72°22'53" E, 99.25' TO A POINT OF INTERSECTION;
THENCE S 22°17'25" E, 129.00' TO A POINT OF INTERSECTION;
THENCE S 64°20'21" E, 62.00' TO A POINT OF INTERSECTION;
THENCE S 77°04'14" E, 245.00' TO A POINT OF INTERSECTION;
THENCE S 69°11'07" E, 160.00' TO A POINT OF INTERSECTION;
THENCE S 61°40'50" E, 85.00' TO A POINT OF INTERSECTION;
THENCE S 48°51'24" E, 80.00' TO A POINT OF INTERSECTION;
THENCE S 58°15'09" E, 80.00' TO A POINT OF INTERSECTION;
THENCE S 73°03'53" E, 102.00' TO A POINT OF INTERSECTION;
THENCE S 49°39'36" E, 130.00' TO A POINT OF INTERSECTION;
THENCE S 18°01'41" E, 60.00' TO A POINT OF INTERSECTION;
THENCE S 13°55'44" W, 60.00' TO A POINT OF INTERSECTION;
THENCE S 48°54'50" W, 75.00' TO A POINT OF INTERSECTION;
THENCE S 50°24'34" W, 150.00' TO A POINT OF INTERSECTION;
THENCE S 39°44'31" W, 225.00' TO A POINT OF INTERSECTION;
THENCE S 18°02'32" W, 110.00' TO A POINT OF INTERSECTION;
THENCE S 01°25'58" E, 180.00' TO A POINT OF INTERSECTION;
THENCE S 12°07'36" W, 160.00' TO A POINT OF INTERSECTION;
THENCE S 24°02'55" W, 145.00' TO A POINT OF INTERSECTION;
THENCE S 36°49'30" W, 100.00' TO A POINT OF INTERSECTION;
THENCE S 47°09'33" W, 280.00' TO A POINT OF INTERSECTION;
THENCE S 37°37'57" W, 88.00' TO A POINT OF INTERSECTION;
THENCE S 28°05'12" W, 50.00' TO A POINT OF INTERSECTION;
THENCE S 09°56'16" W, 115.00' TO A POINT OF INTERSECTION;
THENCE S 13°00'53" E, 120.00' TO A POINT OF INTERSECTION;
THENCE S 32°30'28" E, 160.00' TO A POINT OF INTERSECTION;
THENCE S 44°28'05" E, 305.00' TO A POINT OF INTERSECTION;
THENCE S 36°37'07" E, 600.00' TO A POINT OF INTERSECTION;
THENCE S 48°06'42" E, 210.00' TO A POINT OF INTERSECTION;
THENCE S 37°14'34" E, 140.00' TO A POINT OF INTERSECTION;
THENCE S 47°41'27" E, 80.00' TO A POINT OF INTERSECTION;
THENCE S 37°37'32" E, 300.00' TO A POINT OF INTERSECTION;
THENCE S 25°07'06" E, 135.00' TO A POINT OF INTERSECTION;
THENCE S 11°50'00" E, 170.00' TO A POINT OF INTERSECTION;
THENCE S 28°05'12" E, 137.00' TO A POINT OF INTERSECTION;
THENCE S 42°43'12" E, 90.00' TO A POINT OF INTERSECTION;
THENCE S 50°46'22" E, 210.00' TO A POINT OF INTERSECTION;
THENCE S 56°35'56" E, 250.00' TO A POINT OF INTERSECTION;
THENCE S 41°04'53" E, 90.00' TO A POINT OF INTERSECTION;
THENCE S 21°30'46" E, 115.00' TO A POINT OF INTERSECTION;
THENCE S 06°35'28" E, 185.00' TO A POINT OF INTERSECTION;
THENCE S 15°48'27" E, 65.00' TO A POINT OF INTERSECTION;
THENCE S 45°01'48" E, 67.00' TO A POINT OF INTERSECTION;
THENCE S 75°00'00" E, 75.00' TO A POINT OF INTERSECTION;
THENCE S 77°50'03" E, 125.00' TO A POINT OF INTERSECTION;
THENCE S 82°41'33" E, 95.00' TO A POINT OF INTERSECTION;
THENCE S 42°47'11" E, 370.00' TO A POINT OF INTERSECTION;
THENCE S 29°02'20" E, 85.00' TO A POINT OF INTERSECTION;
THENCE S 17°06'00" E, 103.00' TO A POINT OF INTERSECTION;
THENCE S 17°15'38" W, 80.00' TO A POINT OF INTERSECTION;
THENCE S 42°05'00" W, 92.00' TO A POINT OF INTERSECTION;
THENCE S 39°44'05" W, 145.00' TO A POINT OF INTERSECTION;
THENCE S 62°15'28" W, 244.00' TO A POINT OF INTERSECTION;
THENCE S 40°41'05" W, 74.00' TO A POINT OF INTERSECTION;
THENCE S 23°30'22" W, 93.00' TO A POINT OF INTERSECTION;
THENCE S 12°32'03" W, 228.00' TO A POINT OF INTERSECTION;
THENCE S 50°49'00" E, 74.00' TO A POINT OF INTERSECTION;
THENCE S 47°01'11" E, 247.00' TO A POINT OF INTERSECTION;
THENCE S 70°52'40" E, 45.00' TO A POINT OF INTERSECTION;
THENCE S 88°36'04" E, 105.00' TO A POINT OF INTERSECTION;
THENCE S 74°47'04" E, 105.00' TO A POINT OF INTERSECTION;
THENCE S 42°54'55" E, 51.00' MORE OR LESS TO A POINT ON THE SOUTH LINE OF SAID 1/4 CORNER BETWEEN SAID SECTIONS 36 AND 1, 572.56' FEET FROM SAID 1/4 CORNER BETWEEN SAID SECTIONS 35 AND 36.

SAID EASEMENT THREE CENTERLINE LENGTH IS 4,157.65 FEET MORE OR LESS.

SAID EASEMENT THREE ENCOMPASSES 2.86 ACRES MORE OR LESS.

LEGAL DESCRIPTION EASEMENT FOUR

A THIRTY FOOT WIDE EASEMENT LOCATED ALONG AND FIFTEEN FEET ON BOTH SIDES OF AN EASEMENT CENTERLINE LOCATED IN THE EAST 1/2 OF SECTION 1, T.53N., R.61W. OF THE SIXTH PRINCIPAL MERIDIAN, CROOK COUNTY, WYOMING. SAID EASEMENT CENTERLINE BEING MORE PARTICULARLY DESCRIBED AS FOLLOWS:

BEGINNING AT A 2 1/2" DIAMETER ALUMINUM SURV-CAP MARKING THE 1/4 CORNER BETWEEN SAID SECTION 1, T.53N., R.61W., AND SECTION 36, T.54N., R.61W. WHICH BEARS S 87°40'36" W, 2672.87 FEET FROM A 2 1/2" DIAMETER ALUMINUM SURV-CAP MARKING THE NORTHEAST CORNER OF SAID SECTION 1, THE BASIS OF BEARING FOR THIS DESCRIPTION;

THENCE N 87°40'38" E, 714.94 FEET TO A POINT ON THE NORTH LINE OF SAID EAST 1/2 OF SECTION 1 AND THE TRUE POINT OF BEGINNING;
THENCE S 53°36'07" E, 113.33 FEET, TO A POINT OF INTERSECTION;
THENCE S 55°41'40" E, 320.17 FEET, TO A POINT OF INTERSECTION;
THENCE S 51°56'40" E, 167.73 FEET, TO A POINT OF INTERSECTION;
THENCE S 41°26'20" E, 147.70 FEET, TO A POINT OF INTERSECTION;
THENCE S 43°24'40" E, 581.47 FEET, TO A POINT OF INTERSECTION;
THENCE S 49°46'27" E, 267.06 FEET, TO A POINT OF INTERSECTION;
THENCE S 50°14'10" E, 160.08 FEET, TO A POINT OF INTERSECTION;
THENCE S 38°07'09" E, 133.38 FEET, TO A POINT OF INTERSECTION;
THENCE S 25°20'25" E, 146.16 FEET, TO A POINT OF INTERSECTION;
THENCE S 22°22'44" E, 153.30 FEET, TO A POINT OF INTERSECTION;
THENCE S 00°33'36" W, 170.61 FEET, TO A POINT OF INTERSECTION;
THENCE S 26°42'40" W, 180.16 FEET, TO A POINT OF INTERSECTION;
THENCE S 47°20'57" W, 116.36 FEET, TO A POINT OF INTERSECTION;
THENCE S 29°24'57" W, 75.71 FEET, TO A POINT OF INTERSECTION;
THENCE S 18°05'17" W, 50.50 FEET, TO A POINT OF INTERSECTION;
THENCE S 07°53'18" W, 252.71 FEET, TO A POINT OF INTERSECTION;
THENCE S 26°43'37" E, 142.56 FEET, TO A POINT OF INTERSECTION;
THENCE S 54°38'41" E, 280.12 FEET, TO A POINT OF INTERSECTION;
THENCE S 42°16'54" E, 221.05 FEET, TO A POINT OF INTERSECTION;
THENCE S 51°44'44" E, 107.63 FEET, TO A POINT OF INTERSECTION;

THENCE S 41°26'04" E, 163.63 FEET MORE OR LESS TO A POINT ON THE EAST LINE OF THE SAID EAST 1/2 OF SECTION 1 AND THE END OF EASEMENT FOUR CENTERLINE, WHICH POINT BEARS S 00°46'01" E, 220.99 FEET FROM A 2 1/2" DIAMETER ALUMINUM SURV-CAP MARKING THE EAST 1/4 CORNER OF SAID SECTION 1;

EACH PK STATION IS MONUMENTED BY A 1 1/2" DIAMETER ALUMINUM SURV-CAP STAMPED PE&LS 2395 AND AS NOTED ON THE MAP, MOUNTED ATOP A NO. 5 x 24" REBAR.

SAID EASEMENT FOUR CENTERLINE LENGTH IS 3,891.71 FEET MORE OR LESS.

SAID EASEMENT FOUR ENCOMPASSES 2.68 ACRES MORE OR LESS.

LINE	BEARING	DISTANCE
L30	S 45°10'57" E	69.39'
L31	S 35°51'22" E	189.32'
L32	S 49°26'57" E	119.59'
L33	S 42°21'42" E	132.68'
L34	S 53°38'58" E	187.09'
L35	S 47°45'24" E	128.19'
L36	S 40°28'47" E	101.14'
L37	S 45°00'31" E	317.33'
L38	S 38°35'23" E	226.26'
L39	N 87°38'43" E	108.73'
L40	S 51°52'09" E	43.32'
L41	S 26°47'14" E	33.64'
L42	S 12°53'16" E	92.98'
L43	S 08°24'57" E	244.01'
L44	S 11°26'20" E	130.67'
L45	S 23°09'24" E	129.01'
L46	S 41°05'53" E	99.65'
L47	S 33°13'07" E	312.77'
L48	S 52°23'52" E	171.64'
L49	S 62°01'24" E	143.01'
L50	S 51°59'44" E	114.63'
L51	S 46°21'27" E	285.03'
L52	S 58°08'46" E	241.88'
L53	S 30°41'35" E	145.75'
L54	S 60°31'20" E	94.09'
L55	S 70°50'33" E	112.37'
L56	S 52°24'57" E	119.09'
L57	S 63°36'07" E	104.36'
L58	S 63°36'07" E	113.39'
L59	S 55°41'40" E	320.17'
L60	S 51°56'40" E	167.73'
L61	S 41°26'20" E	147.70'
L62	S 43°24'40" E	581.47'
L63	S 49°46'27" E	267.06'
L64	S 50°14'10" E	160.08'
L65	S 38°07'09" E	133.38'
L66	S 25°20'25" E	146.16'

LINE	BEARING	DISTANCE
L67	S 22°22'44" E	153.30'
L68	S 00°33'39" W	170.61'
L69	S 26°42'40" W	180.16'
L70	S 47°20'57" W	116.36'
L71	S 29°24'57" W	75.71'
L72	S 18°05'17" W	50.50'
L73	S 07°53'18" W	252.71'
L74	S 26°43'37" E	142.56'
L75	S 54°38'41" E	280.12'
L76	S 42°16'54" E	221.05'
L77	S 51°44'44" E	107.63'
L78	S 41°26'04" E	163.69'
L79	S 72°22'53" E	99.25'
L80	S 22°17'25" E	129.00'
L81	S 64°20'21" E	62.00'
L82	S 77°04'14" E	245.00'
L83	S 69°11'07" E	160.00'
L84	S 61°40'50" E	85.00'
L85	S 48°51'24" E	80.00'
L86	S 58°15'09" E	80.00'
L87	S 73°03'53" E	102.00'
L88	S 49°39'36" E	130.00'
L89	S 18°01'41" E	60.00'
L90	S 13°55'44" W	60.00'
L91	S 48°54'50" W	75.00'
L92	S 50°24'34" W	150.00'
L93	S 39°44'31" W	225.00'
L94	S 18°02'32" W	110.00'
L95	S 01°25'58" E	180.00'
L96	S 12°07'36" W	160.00'
L97	S 24°02'55" W	145.00'
L98	S 36°49'30" W	100.00'
L99	S 47°09'33" W	280.00'
L100	S 37°37'57" W	88.00'
L101	S 28°05'12" W	50.00'
L102	S 09°56'16" W	115.00'
L103	S 13°00'53" E	120.00'

LINE	BEARING	DISTANCE
L104	S 32°30'28" E	160.00'
L105	S 44°28'05" E	305.00'
L106	S 36°37'07" E	600.00'
L107	S 48°06'42" E	210.00'
L108	S 37°14'34" E	140.00'
L109	S 47°41'27" E	80.00'
L110	S 37°37'32" E	300.00'
L111	S 25°07'06" E	135.00'
L112	S 11°50'00" E	170.00'
L113	S 28°05'12" E	137.00'
L114	S 42°43'12" E	90.00'
L115	S 50°46'22" E	210.00'
L116	S 56°35'56" E	250.00'
L117	S 41°04'53" E	90.00'
L118	S 21°30'46" E	115.00'
L119	S 06°35'28" E	185.00'
L120	S 15°48'27" E	65.00'
L121	S 45°01'48" E	67.00'
L122	S 58°17'18" E	75.00'
L123	S 77°50'03" E	125.00'
L124	S 82°41'33" E	95.00'
L125	S 42°47'11" E	370.00'
L126	S 29°02'20" E	85.00'
L127	S 13°05'00" E	103.00'
L128	S 17°15'38" W	80.00'
L129	S 42°05'00" W	92.00'
L130	S 39°44'05" W	145.00'
L131	S 62°15'28" W	244.00'
L132	S 40°41'05" W	74.00'
L133	S 23°30'22" W	93.00'
L134	S 12°32'03" W	228.00'
L135	S 54°49'00" E	74.00'
L136	S 41°01'11" E	247.00'
L137	S 70°52'40" E	45.00'
L138	S 88°36'04" E	105.00'
L139	S 74°47'04" E	105.00'
L140	S 42°54'55" E	51.00'

LEGEND

- 1 1/2" DIAMETER BRASS CAP STAMPED PE&LS 2395
- 1 1/2" DIAMETER ALUMINUM SURV-CAP STAMPED PE&LS 2395 MOUNTED ATOP A NO. 5 X 24" REBAR
- 1 1/2" DIAMETER ALUMINUM SURV-CAP STAMPED PE&LS 2395 AND "ROW" OR AS NOTED ON THE MAP, MOUNTED ATOP A NO. 5 x 24" REBAR MARKING POINTS-OF-INTERSECTION ON ROAD CENTERLINE OR RIGHT-OF-WAY LINE
- SECTION LINE
- QUARTER SECTION LINE
- SIXTEENTH SECTION LINE
- EASEMENT CENTERLINE

CERTIFICATE OF SURVEYOR

STATE OF WYOMING }
} SS
COUNTY of CROOK }

I, Ralph W. Goodson, of Sundance, Crook County, Wyoming, do hereby certify that this map was drawn from notes taken during an actual survey done by me and under my direct supervision during December, 2000, and January, 2001, and that that survey is accurately represented hereon.

Professional Engineer (Civil) & Land Surveyor RALPH W. GOODSON 2395 WYOMING

RALPH W. GOODSON, PE&LS 2395

Prepared By:

BEARLODGE LTD., INC.
Consulting Engineers & Land Surveyors
P.O. Box 130, 611 Main St., Sundance, WY 82729 (307) 283-3633

MAP OF SURVEY
OF CROGELL REDI-MIX ACCESS ROAD
LOCATED IN SECTIONS 26, 35, AND 36, T.54N., R.61W., AND
SECTION 1, T.53N., R.61W. OF THE SIXTH PRINCIPAL MERIDIAN,
CROOK COUNTY, WYOMING

00612

Drawn By: JER	Date: 12-4-00	Scale: 1" = 500'	Drawer No.:
Revised By:	Date: 1-2-01	SHEET ___ of ___	Map No.:

STATE OF WYOMING }
County of Crook } SS
FILED FOR RECORD ON
January 3, 2001
at 3:00 o'clock P. M. and
recorded in Book 2 of Easements Page 126
County Clerk and Recorder
Linda Fritz Deputy

549035

Book 26
Page 1292